This drawing should not be scaled. Dimensions to be verified on site.
Any discrepancies should be referred to the Engineer prior to work being put in hand.
This drawing is the property of Waterman Moylan Consulting Engineers Limited and is issued on the condition that it is not copied, reproduced, retained or disclosed to any unauthorized person, either wholly or in part without the consent in writing of
Waterman Moylan Consulting Engineers Limited
Block S East Point Business Park Dublin D03 H3F4 Ireland
t +353 1 664 8900

NOTES:

1. DO NOT SCALE. USE FIGURED DIMENSIONS ONLY.
2. THIS DRAWING IS TO BE READ IN CONJUNCTION WITH ALL OTHER RELEVANT ARCHITECTURAL AND ENGINEERING DRAWINGS.

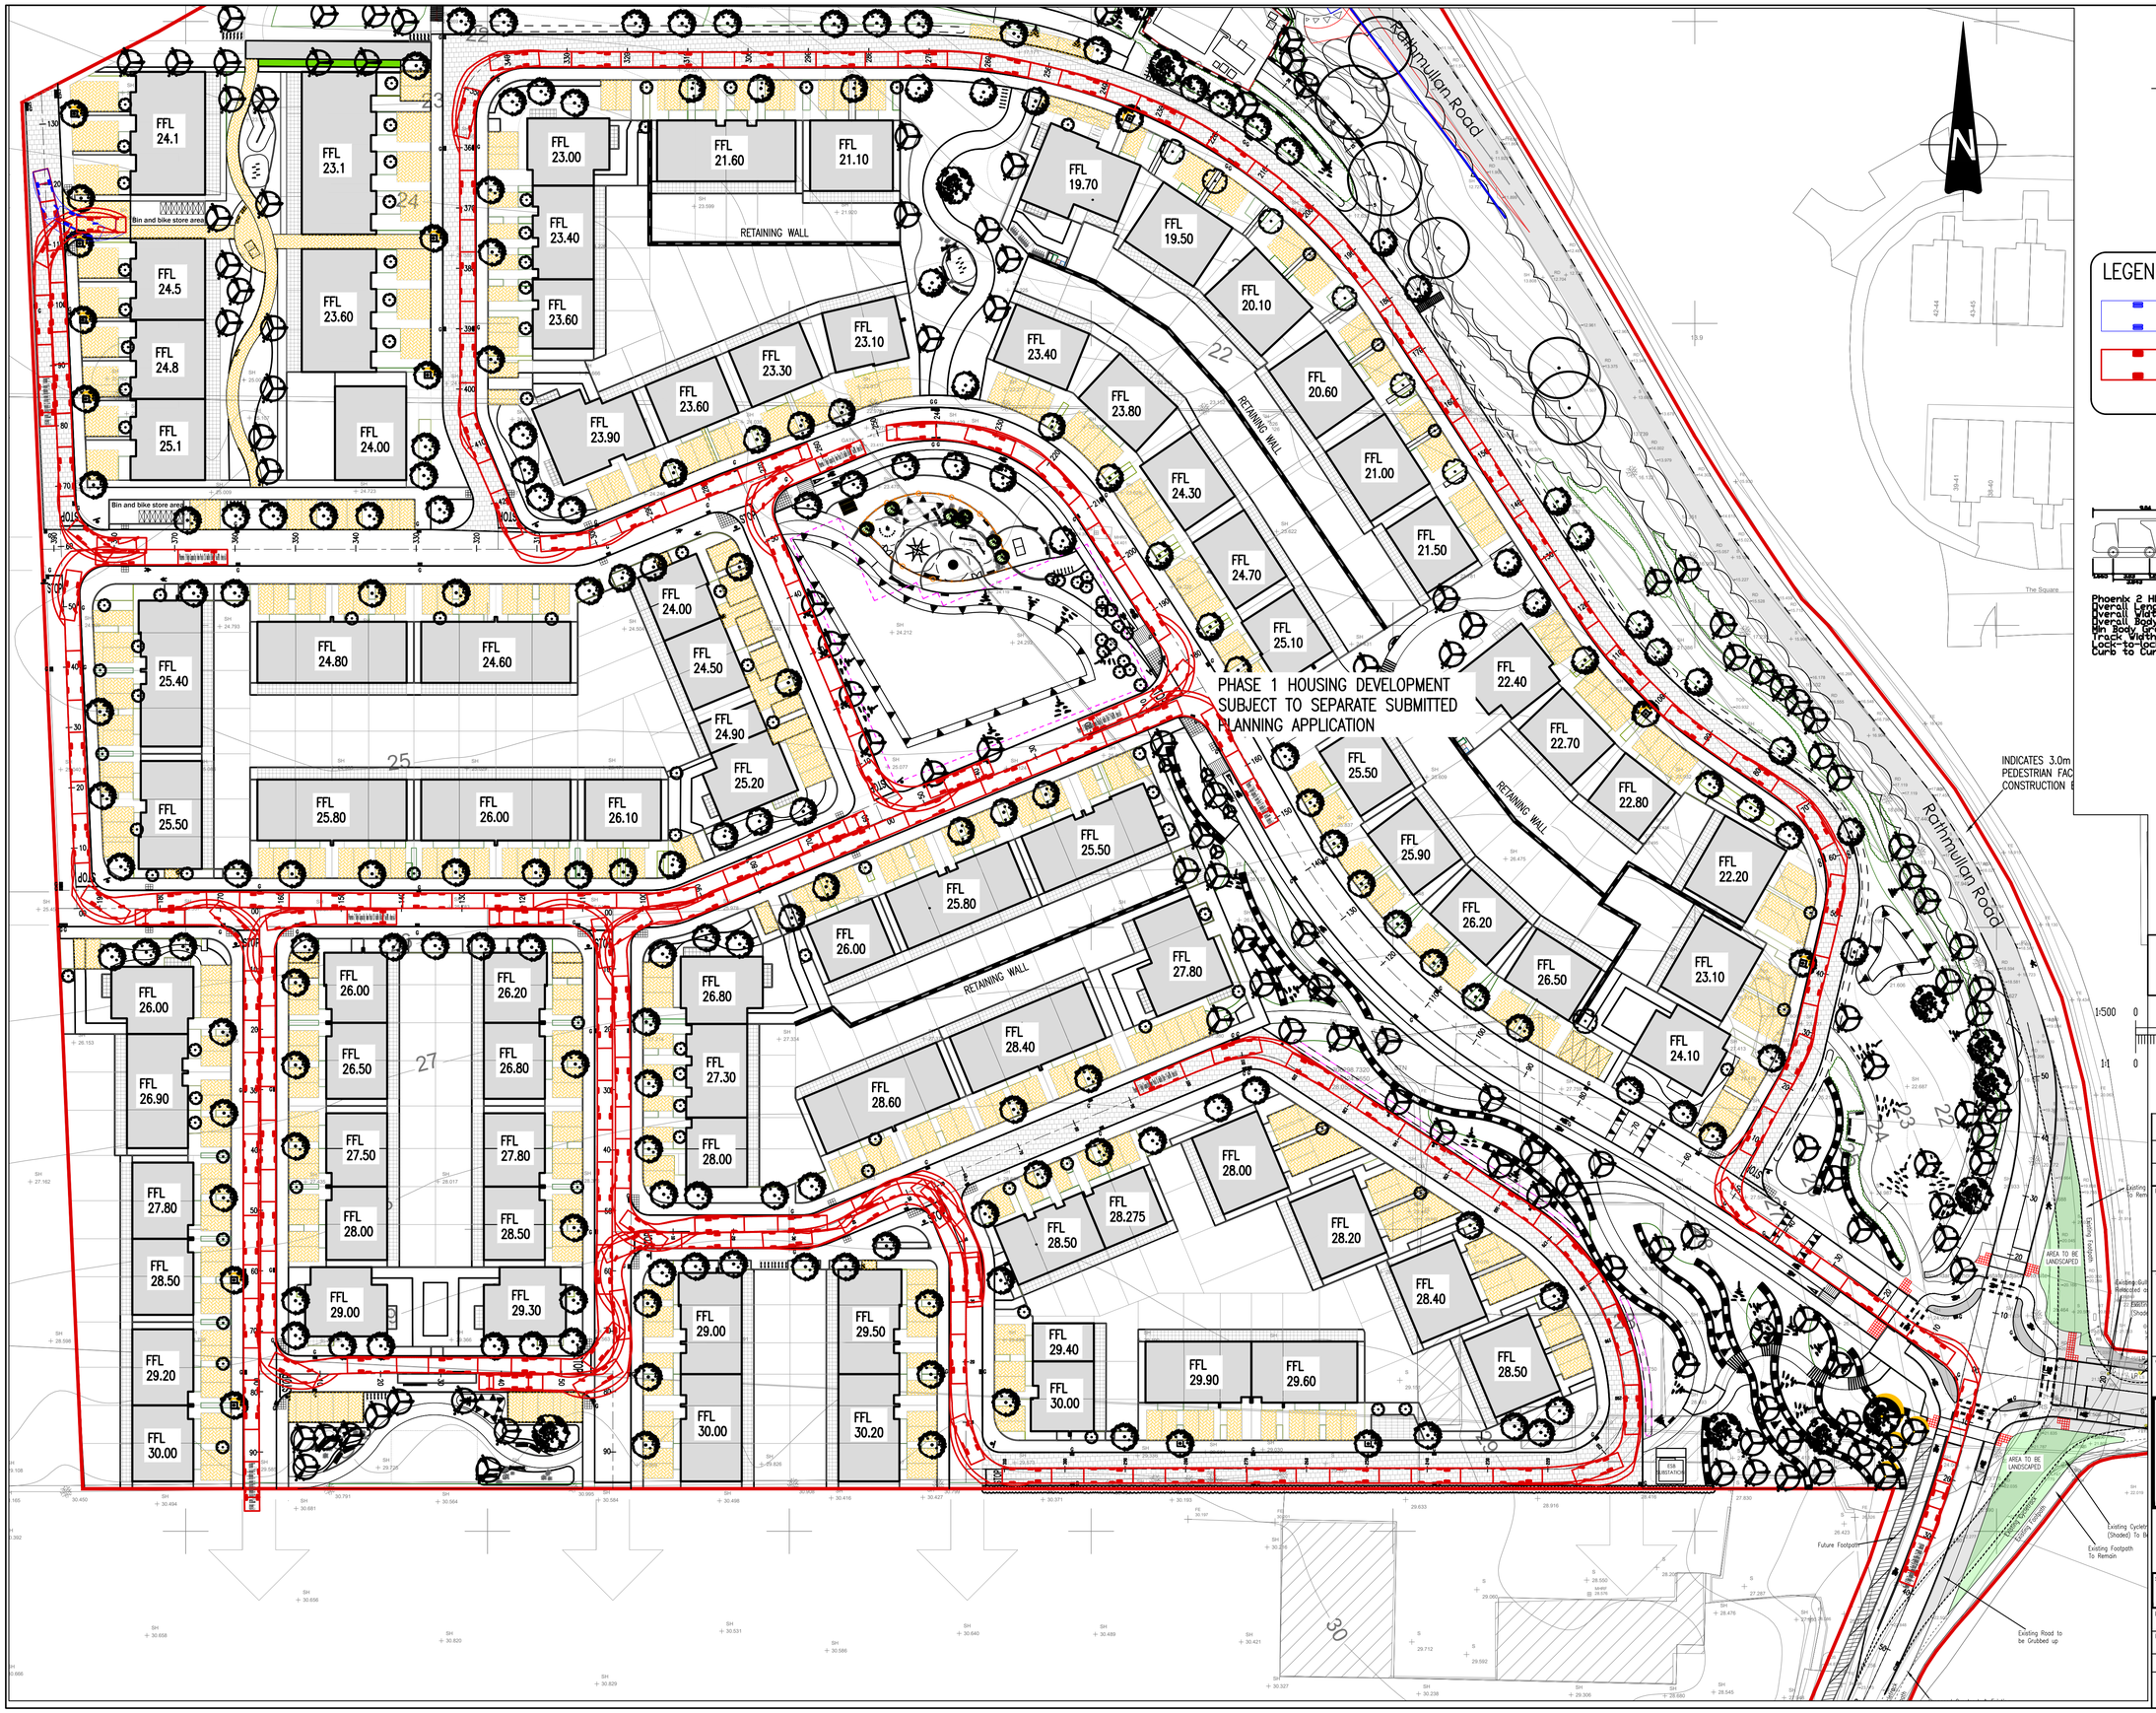

LEGEND:

REVERSING MOVEMENTS

FORWARD MOVEMENTS

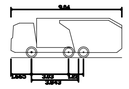

Phoenix 2 High Capacity Twin Pack 15 (with Elite 2 6x2ML chassis)

Overall Length	9.040m
Overall Width	2.500m
Overall Body Height	3.250m
On Body Ground Clearance	0.410m
Track Width	2.500m
Lock-to-lock time	4.00s
Curb to Curb Turning Radius	7.800m

REFUSE VEHICLE PROFILE

N.T.S

Ordnance Survey Ireland Licence No. EN 0006025 © Ordnance Survey Ireland/Government of Ireland.

1:500 0 10.0 20.0 30.0 40.0 50.0m

1:1 0 10 20 30 40 50 60 70 80 90 100

Rev	Date	Description	By	Chk
A	13/06/25	LAYOUT UPDATES	LS	BG

Amendments

Project
PROPOSED RESIDENTIAL DEVELOPMENT
RATHMULLAN
DROGHEDA

Title
AUTOTRACK SWEPT PATH ANALYSIS
REFUSE VEHICLE

Client
EARLSFORT DEVELOPMENTS DROGHEDA LIMITED

waterman moylan

BLOCK S, EASTPOINT BUSINESS PARK, ALFIE BYRNE ROAD,
DUBLIN D03 H3F4 IRELAND. Tel: (01) 664 8900
Email: info@waterman-moylan.ie www.waterman-moylan.ie

Status
LRD PLANNING - STAGE 3

Designed By	Approved	Waterman Ref
LS	JG	18-014
Drawn By	Date	Scales @ A1
SH	MAY.2025	AS SHOWN @A1

Project - Originator - Volume - Level - Type - Role - Number: RAT - WMX - PH2 - 00 - DR - C - P413

Revision: A

Drawing Location: M:\Projects\1818-014 - Rathmullan Drogheda SHD Planning Application\Drawings\Waterman Moylan\Civil\Planning 2025\RAT-WMX-PH2-00-DR-C-P413 - Autotrack Swept Path Analysis - Refuse Vehicle.dwg
Date: Sep 03, 2025 - 9:00am